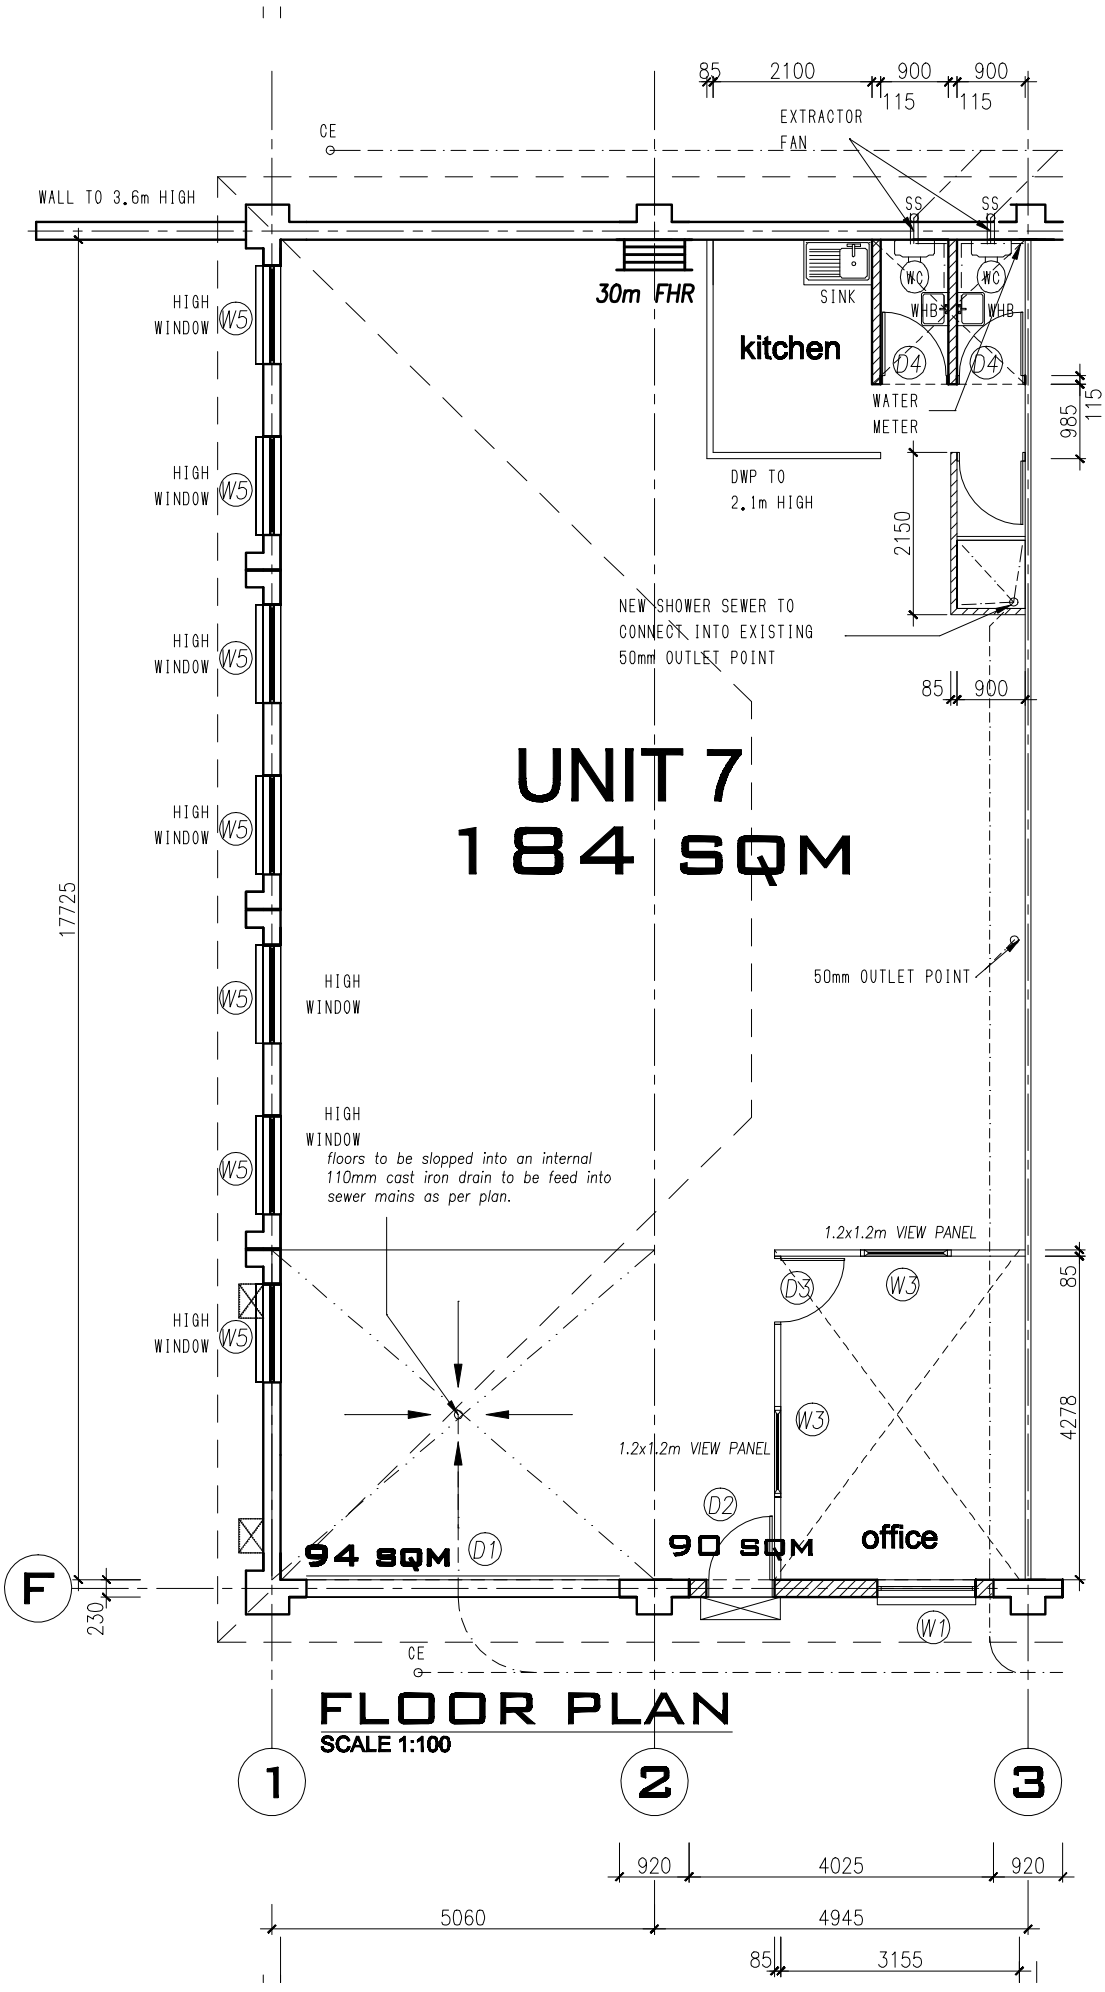

85
2100
900
900
115
115
EXTRACTOR FAN
CE
WALL TO 3.6m HIGH
SS
SS
30m FHR
SINK
WC
WC
WHB
WHB
kitchen
D4
D4
WATER METER
985
115
DWP TO 2.1m HIGH
2150
NEW SHOWER SEWER TO CONNECT INTO EXISTING 50mm OUTLET POINT
85
900
HIGH WINDOW
W5
UNIT 7
184 SQM
17725
50mm OUTLET POINT
floors to be slopped into an internal 110mm cast iron drain to be feed into sewer mains as per plan.
1.2x1.2m VIEW PANEL
D3
W3
85
4278
W3
1.2x1.2m VIEW PANEL
D2
94 SQM
D1
90 SQM
office
W1
F
230
CE
FLOOR PLAN
SCALE 1:100
1
2
3
920
4025
920
5060
4945
85
3155